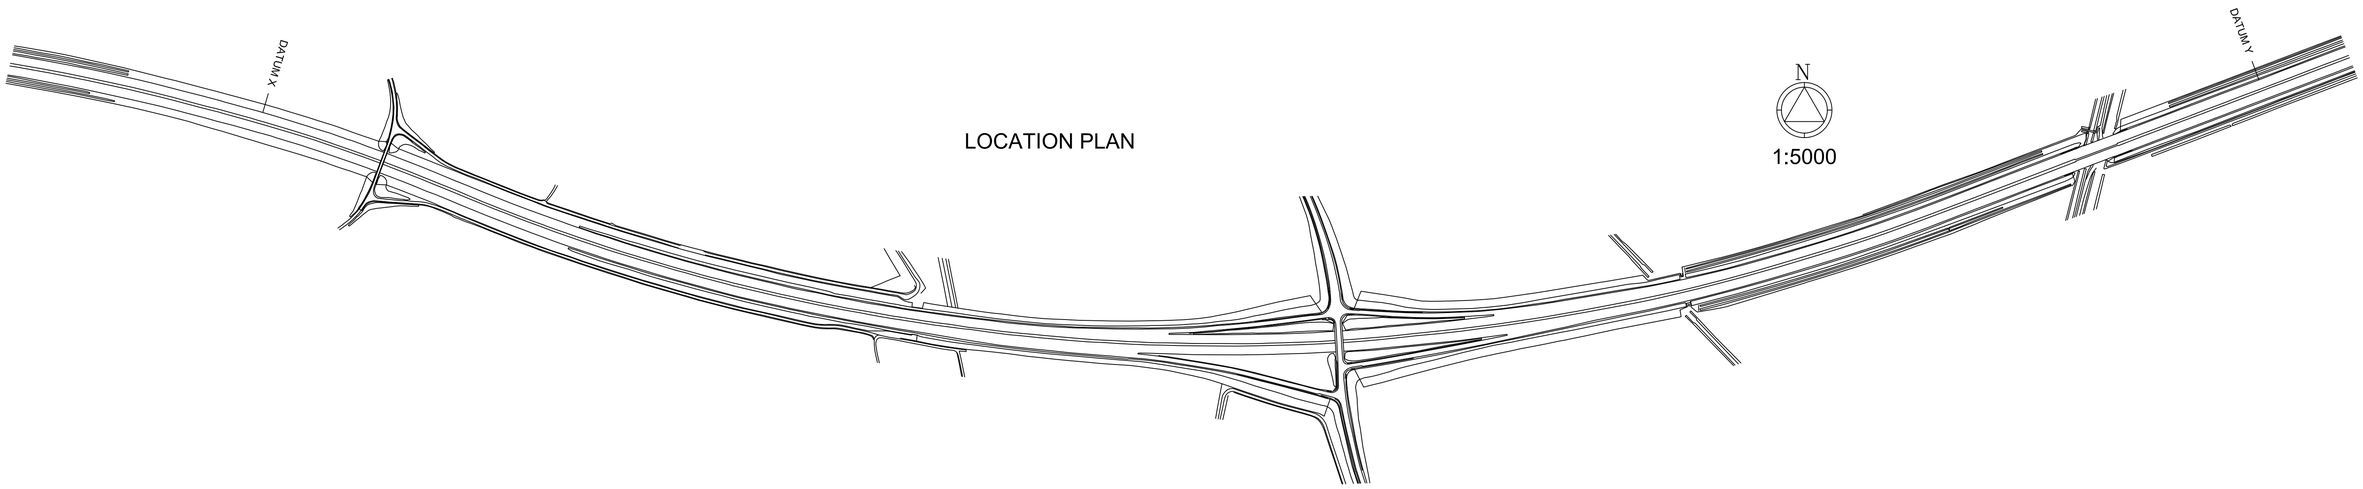

LOCATION PLAN

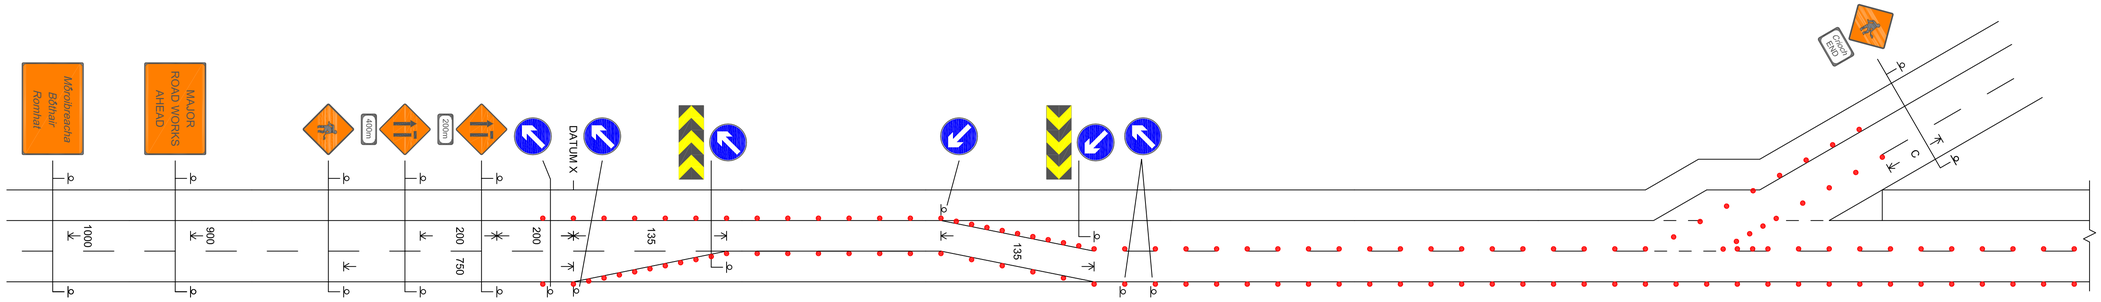

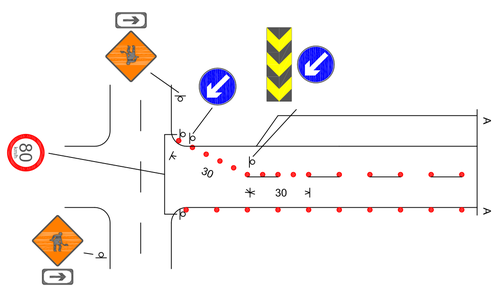

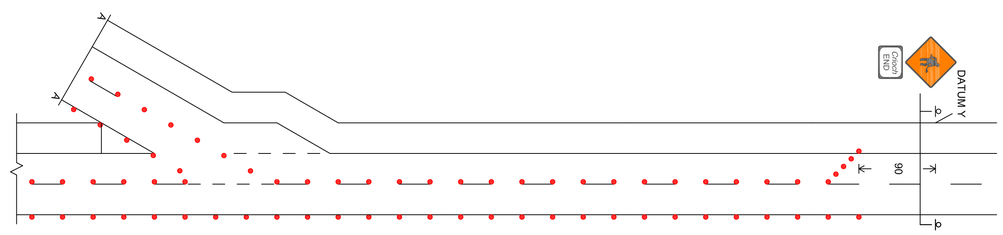

SCHEMATIC LAYOUT (Not to scale)

KEY

- Cone
- Traffic sign

80 Speed limit signing as on main line of motorway instructed by Engineer

CADAPTOR SOLUTIONS www.conesoftware.com	CONE FOR EIRE TRAFFIC MANAGEMENT SOFTWARE IN COMPLIANCE WITH TSM Ch. 8	Issue	Amendment	Date	2 LANE MOTORWAY LANE CLOSURE

DRG No CONEIE/02

SCALE As indicated

DIMENSIONS Metres

Original drawing size A1